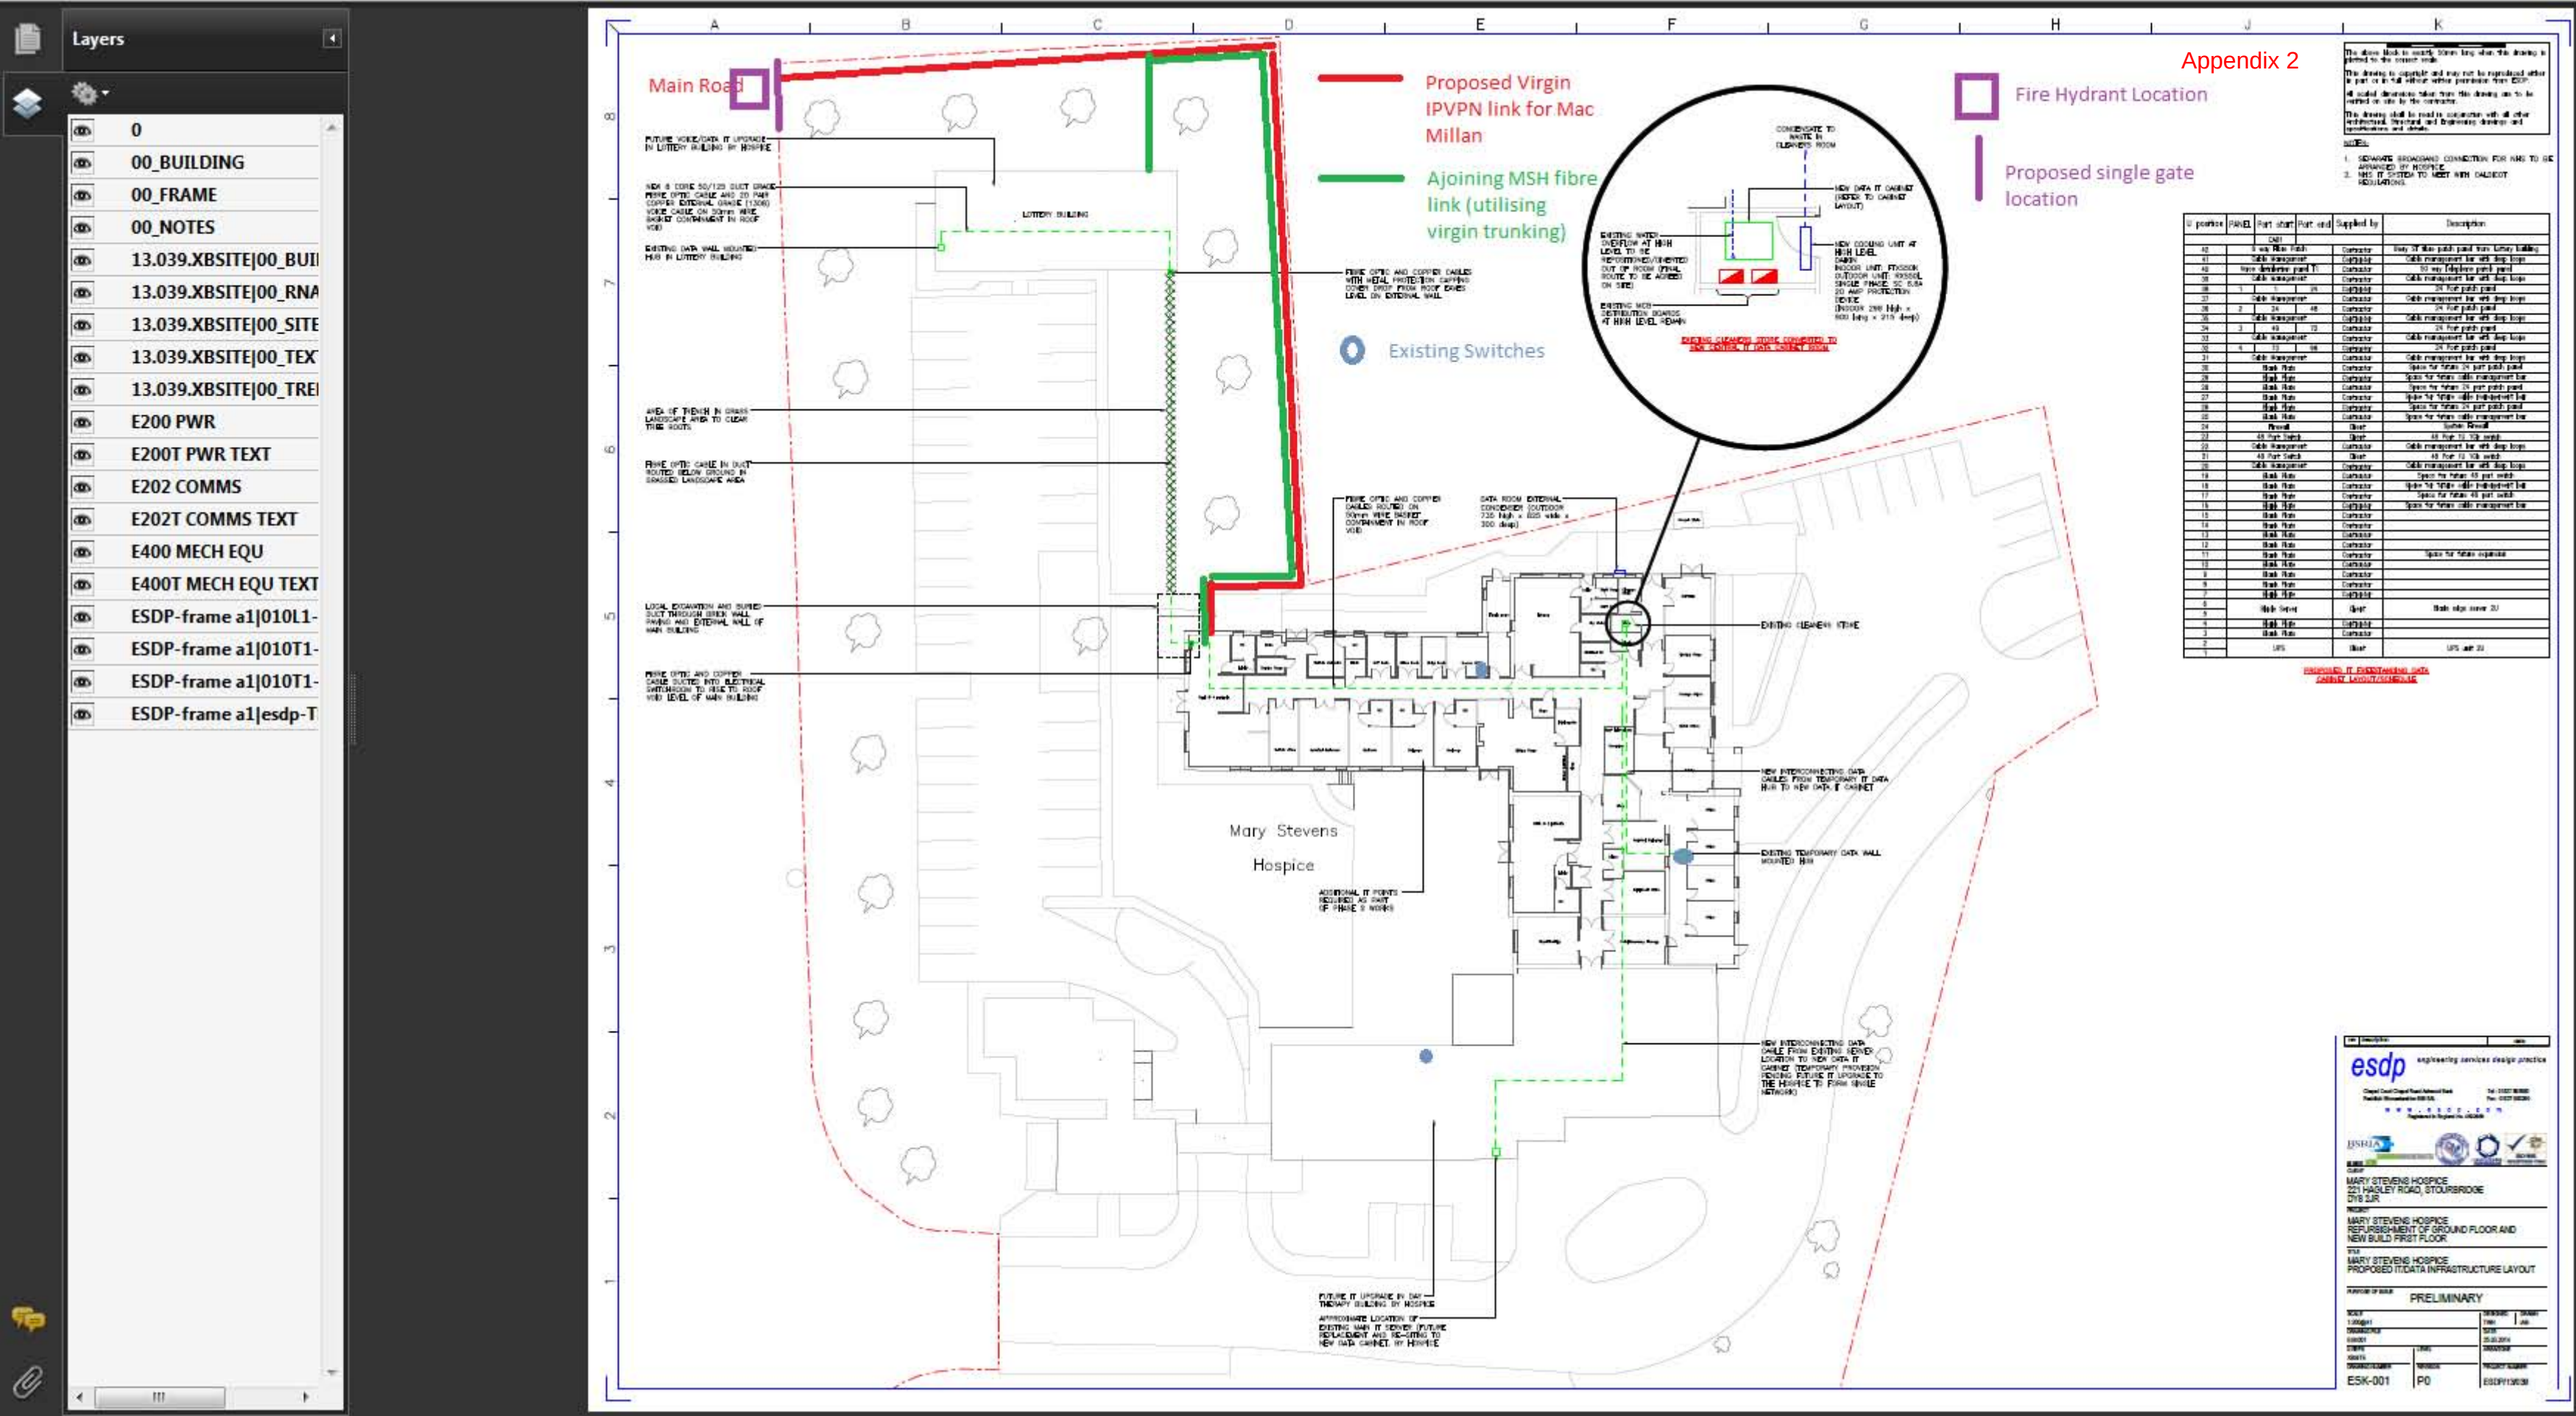
Layers
0
00_BUILDING
00_FRAME
00_NOTES
13.039.XBSITE|00_BUI
13.039.XBSITE|00_RNA
13.039.XBSITE|00_SITE
13.039.XBSITE|00_TEX
13.039.XBSITE|00_TRE
E200 PWR
E200T PWR TEXT
E202 COMMS
E202T COMMS TEXT
E400 MECH EQU
E400T MECH EQU TEXT
ESDP-frame a1|010L1-
ESDP-frame a1|010T1-
ESDP-frame a1|010T1-
ESDP-frame a1|esdp-T
Appendix 2
Main Road
Proposed Virgin IPVPN link for Mac Millan
Ajoining MSH fibre link (utilising virgin trunking)
Existing Switches
Fire Hydrant Location
Proposed single gate location
LOTTERY BUILDING
Mary Stevens Hospice
EXISTING CLEANERS STORE
NEW INTERCONNECTING DATA CABLES FROM TEMPORARY IT DATA HUB TO NEW DATA IT CABINET
EXISTING TEMPORARY DATA WALL MOUNTED HUB
NEW INTERCONNECTING DATA CABLES FROM EXISTING SERVER LOCATION TO NEW DATA IT CABINET TEMPORARY PROVISION PENDING FUTURE IT UPGRADE TO THE HOSPICE TO FORM SINGLE NETWORK
MARY STEVENS HOSPICE
RISE HADLEY ROAD, STOURBRIDGE
DY8 2JR
MARY STEVENS HOSPICE
REFURBISHMENT OF GROUND FLOOR AND NEW BUILD FIRST FLOOR
MARY STEVENS HOSPICE
PROPOSED IT/DATA INFRASTRUCTURE LAYOUT
PRELIMINARY
esdp
ESK-001
P0