Appendix 1

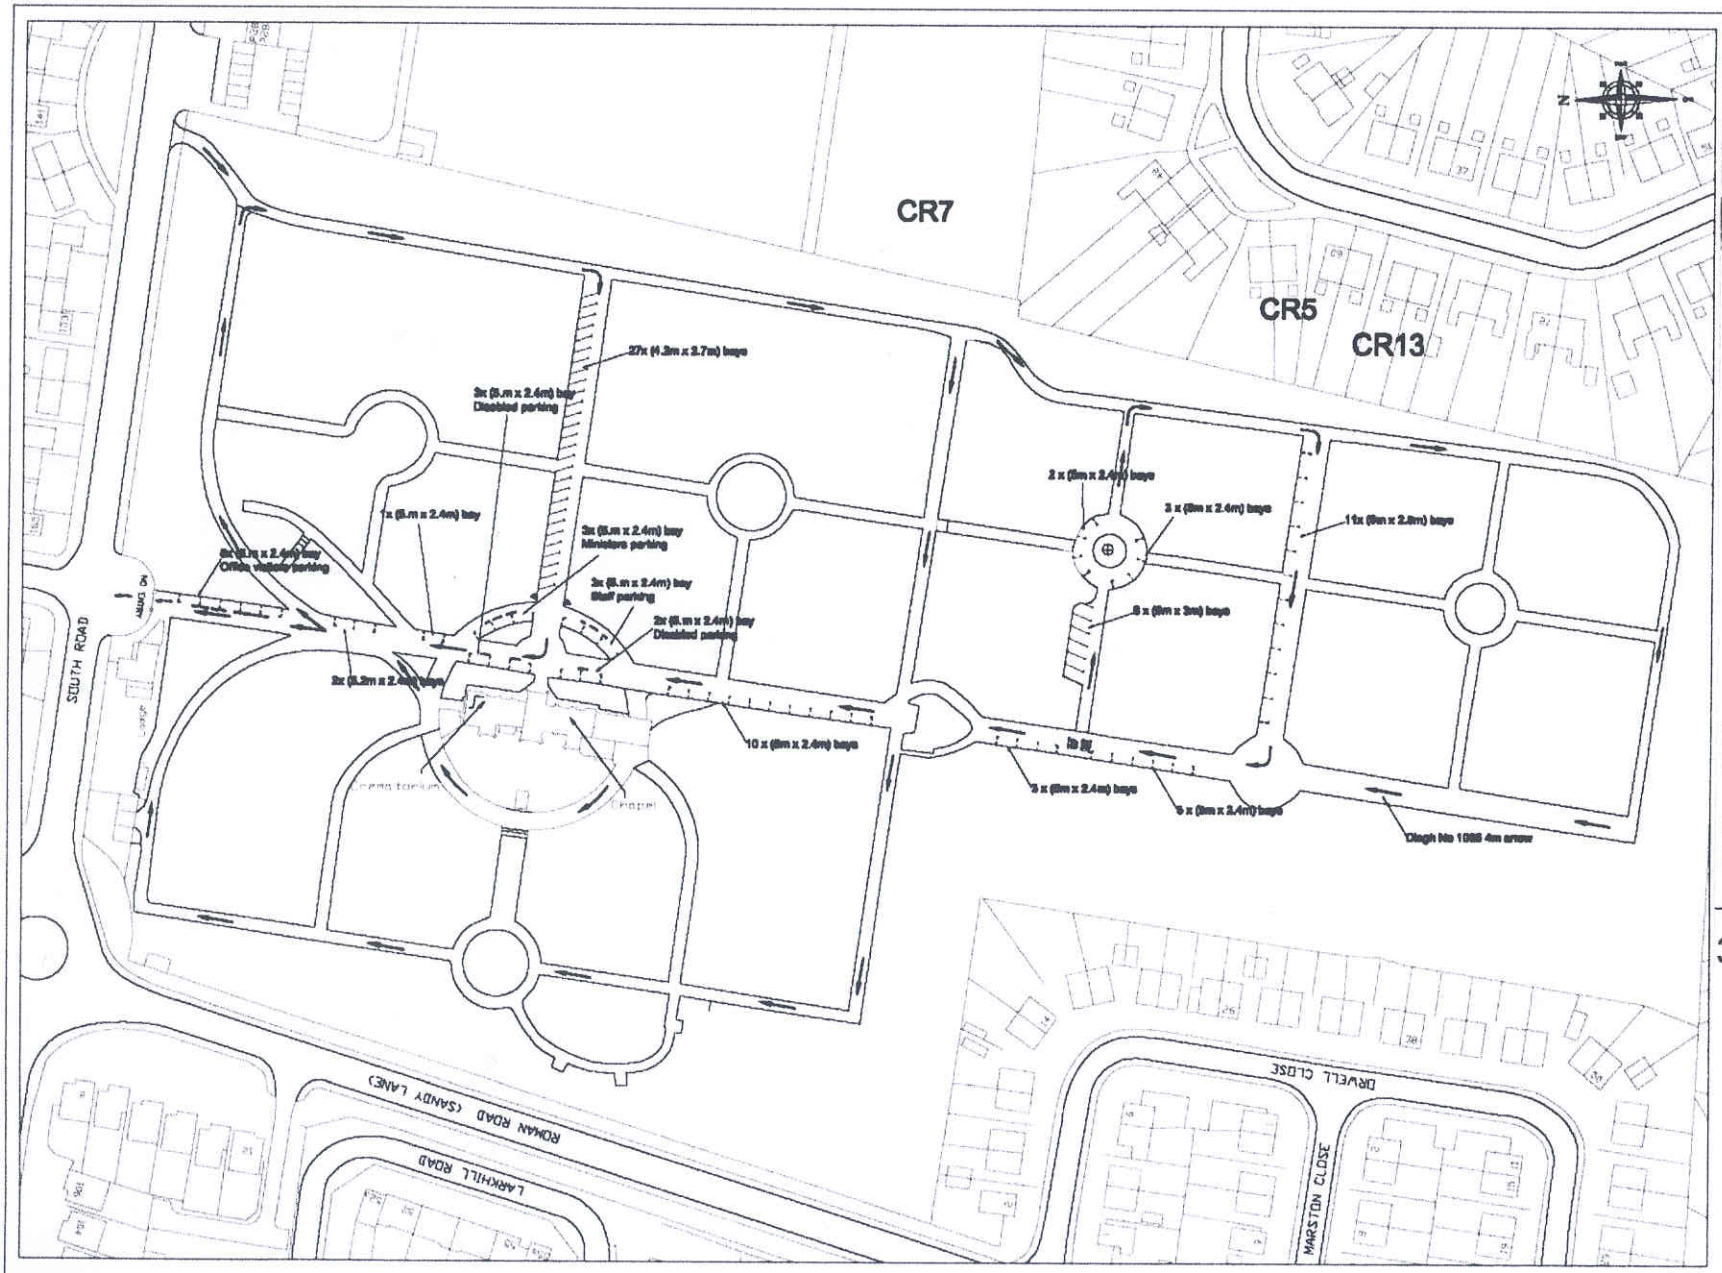

KEY

- Direction of proposed traffic flow
- Disabled parking spaces
- Echelon parking spaces
- Parking Bays
- Ministers Parking Spaces
- Staff Parking Spaces
- Office Visitors Parking Spaces

Signs 1,2 & 3
Colours & materials to be agreed

Proposed Traffic signs detail on drawing No TM 1896

39 No 4m arrows

Based upon the Ordnance Survey mapping with the permission of the Controller of Her Majesty's Stationery Office © Crown copyright. Unauthorised reproduction infringes Crown copyright and may lead to prosecution or civil proceedings

Dudley M.B.C. LA 076171 02/10/02

Directorate of the Urban Environment

Dudley

Project Stourbridge Cemetery	Title Carriageway Markings	Location South Road	Scale N.T.S	Drawn by R.J.M	Revision No Rev 2
			Date Jan, 2002	Drawing No. TM1885-1	