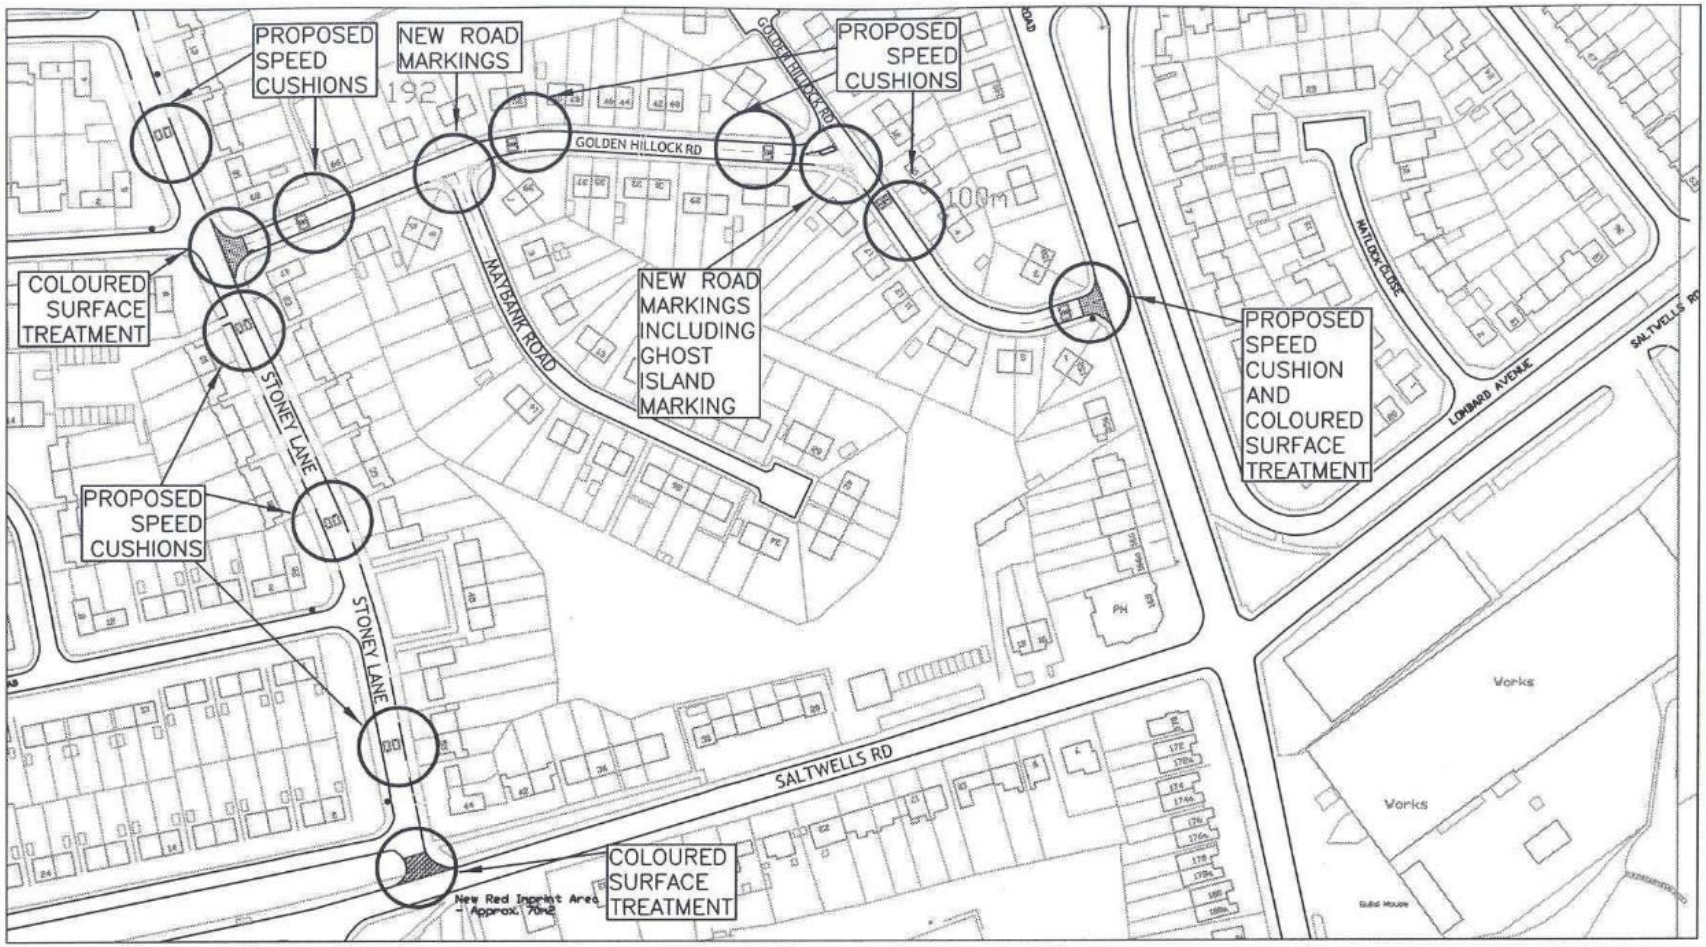

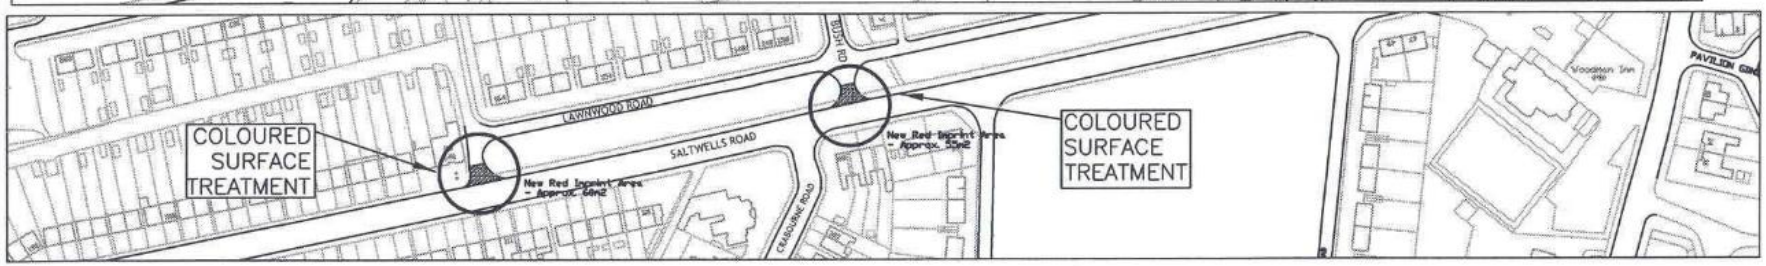

Based upon the Ordnance Survey mapping with the permission of the Controller of Her Majesty's Stationery Office © Crown copyright. Unauthorised reproduction infringes Crown copyright and may lead to prosecution or civil proceedings

Dudley M.B.C. 100019566 __ / __ / __

Project: LOCAL SAFETY SCHEMES 2004/05	Location: SALTWELLS ESTATE, NETHERTON			Revision No			Directorate of the Urban Environment Economic Regeneration Division - Traffic & Road Safety Council House, Mary Stevens Park Stourbridge, West Midlands, DY8 2AA www.dudley.gov.uk
Title: SPEED CUSHIONS AND ROAD MARKINGS	Drawing No: TM 2153A	Scale: NTS	Drawn By: RSB	Checked By: IPW	Revision No.	Description	Approved Project Engineer / Date MAY 04

APPENDIX A